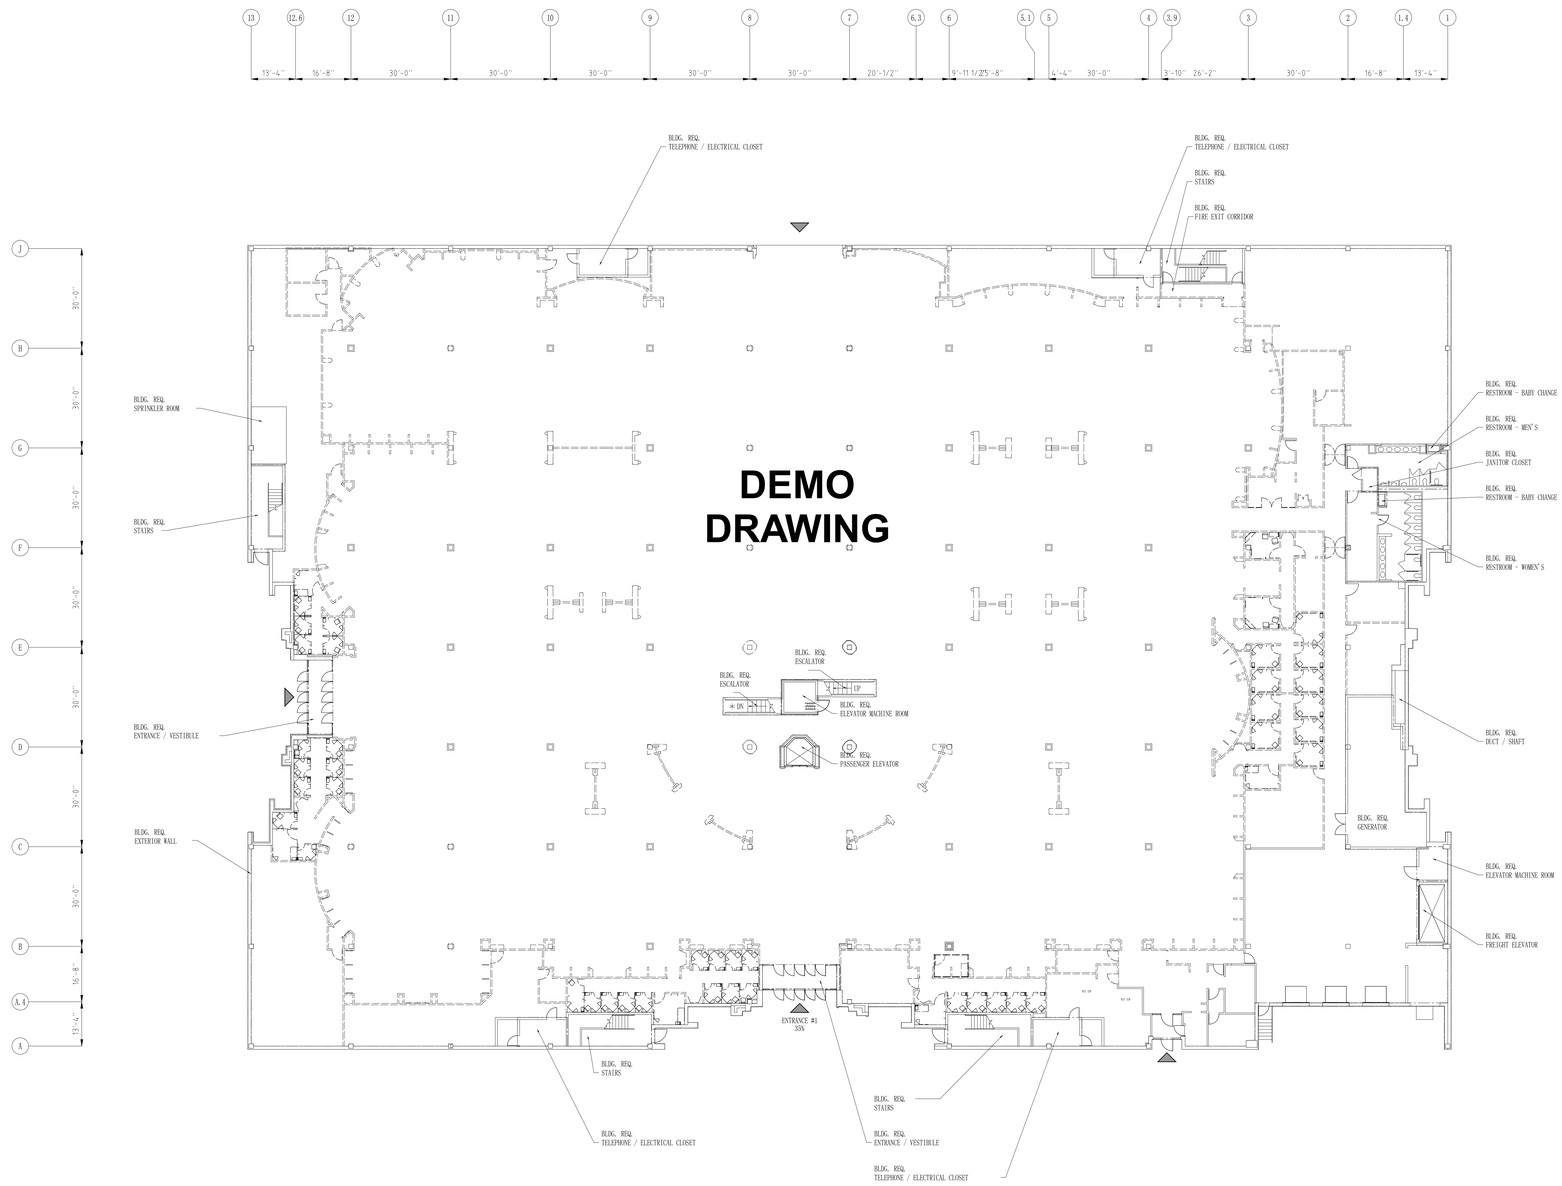

ACTUAL CAD AREA: 83789.2 S.F.

macy's inc

STORE ENVIRONMENT
Store Planning • Architecture
Construction • Engineering
145 Progress Place
Springdale, OH 45246

NO. REVISIONS DATE

STORE
macy's

RIVERTOWN CROSSING
3850 RIVERTOWN PARKWAY
GRANDVILLE, MI 49418

PROJECT NO.
DATE 9-21-23
DRAWN BY GHW
CHECKED BY
SCALE 1/16" = 1'-0"

SHEET TITLE
FIRST FLOOR
EXISTING PLAN
RVC318F01
SQFT - PLAN

SHEET NO.
1-3