1ST FI VAVS + ERCS

15 7/8 x 17 1/4 -1

11 7/8 x 13 3/4 x1

2 A1

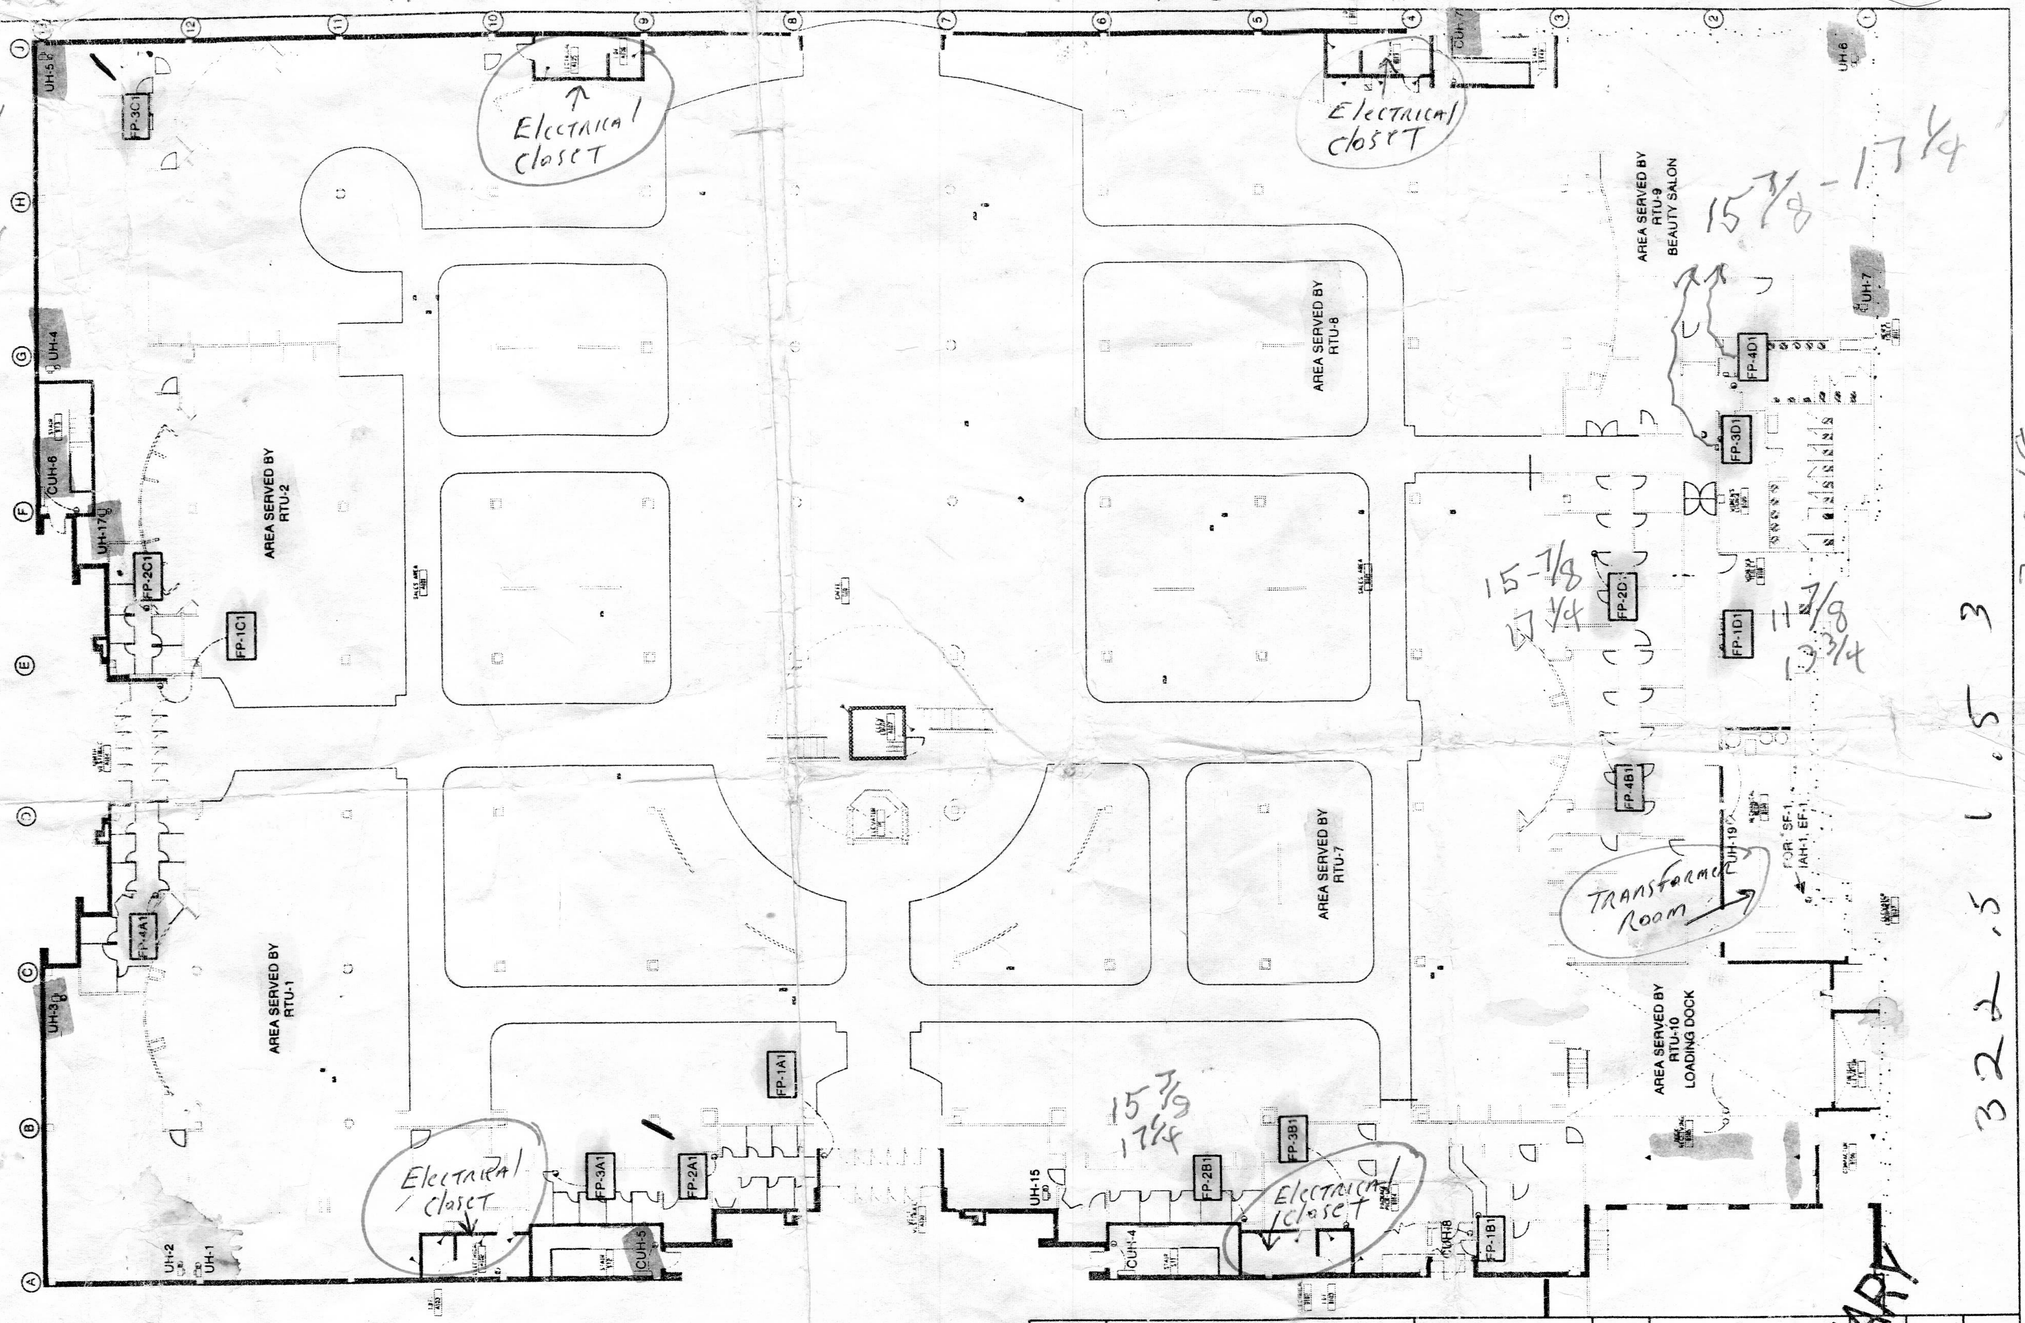

2.15

3 5 1.5 327 03018

REVISION INFORMATION	Drawing Title: First Floor Floorplan							
NUMBER: number								
DATE: 07/22/98								
TIME: 03:43 PM								
SLW 0000196	Project Title: Hudson's Rivertown Crossings Grandville, MI							
FILE NAME: 1stfloor.vsd								
	REFERENCE DRAWING	NO	REVISION-LOCATION			ECN	DATE	BY
	Sales Engineer: JA	Project Manager: BF	Application Engineer: WB	DRAWN BY WB DATE 07/22/98		APPROVED BY	DATE	

JOHNSON CONTROLS
Systems & Services Division

Branch Information: Johnson Controls, Inc. Greater Northern Area Phone (616) 566-7650 Wats (800) 677-7650 Fax (616) 566-2208

CONTRACT NUMBER: 8082-0005

DRAWING NUMBER: FP-1-1

PRELIMINARY

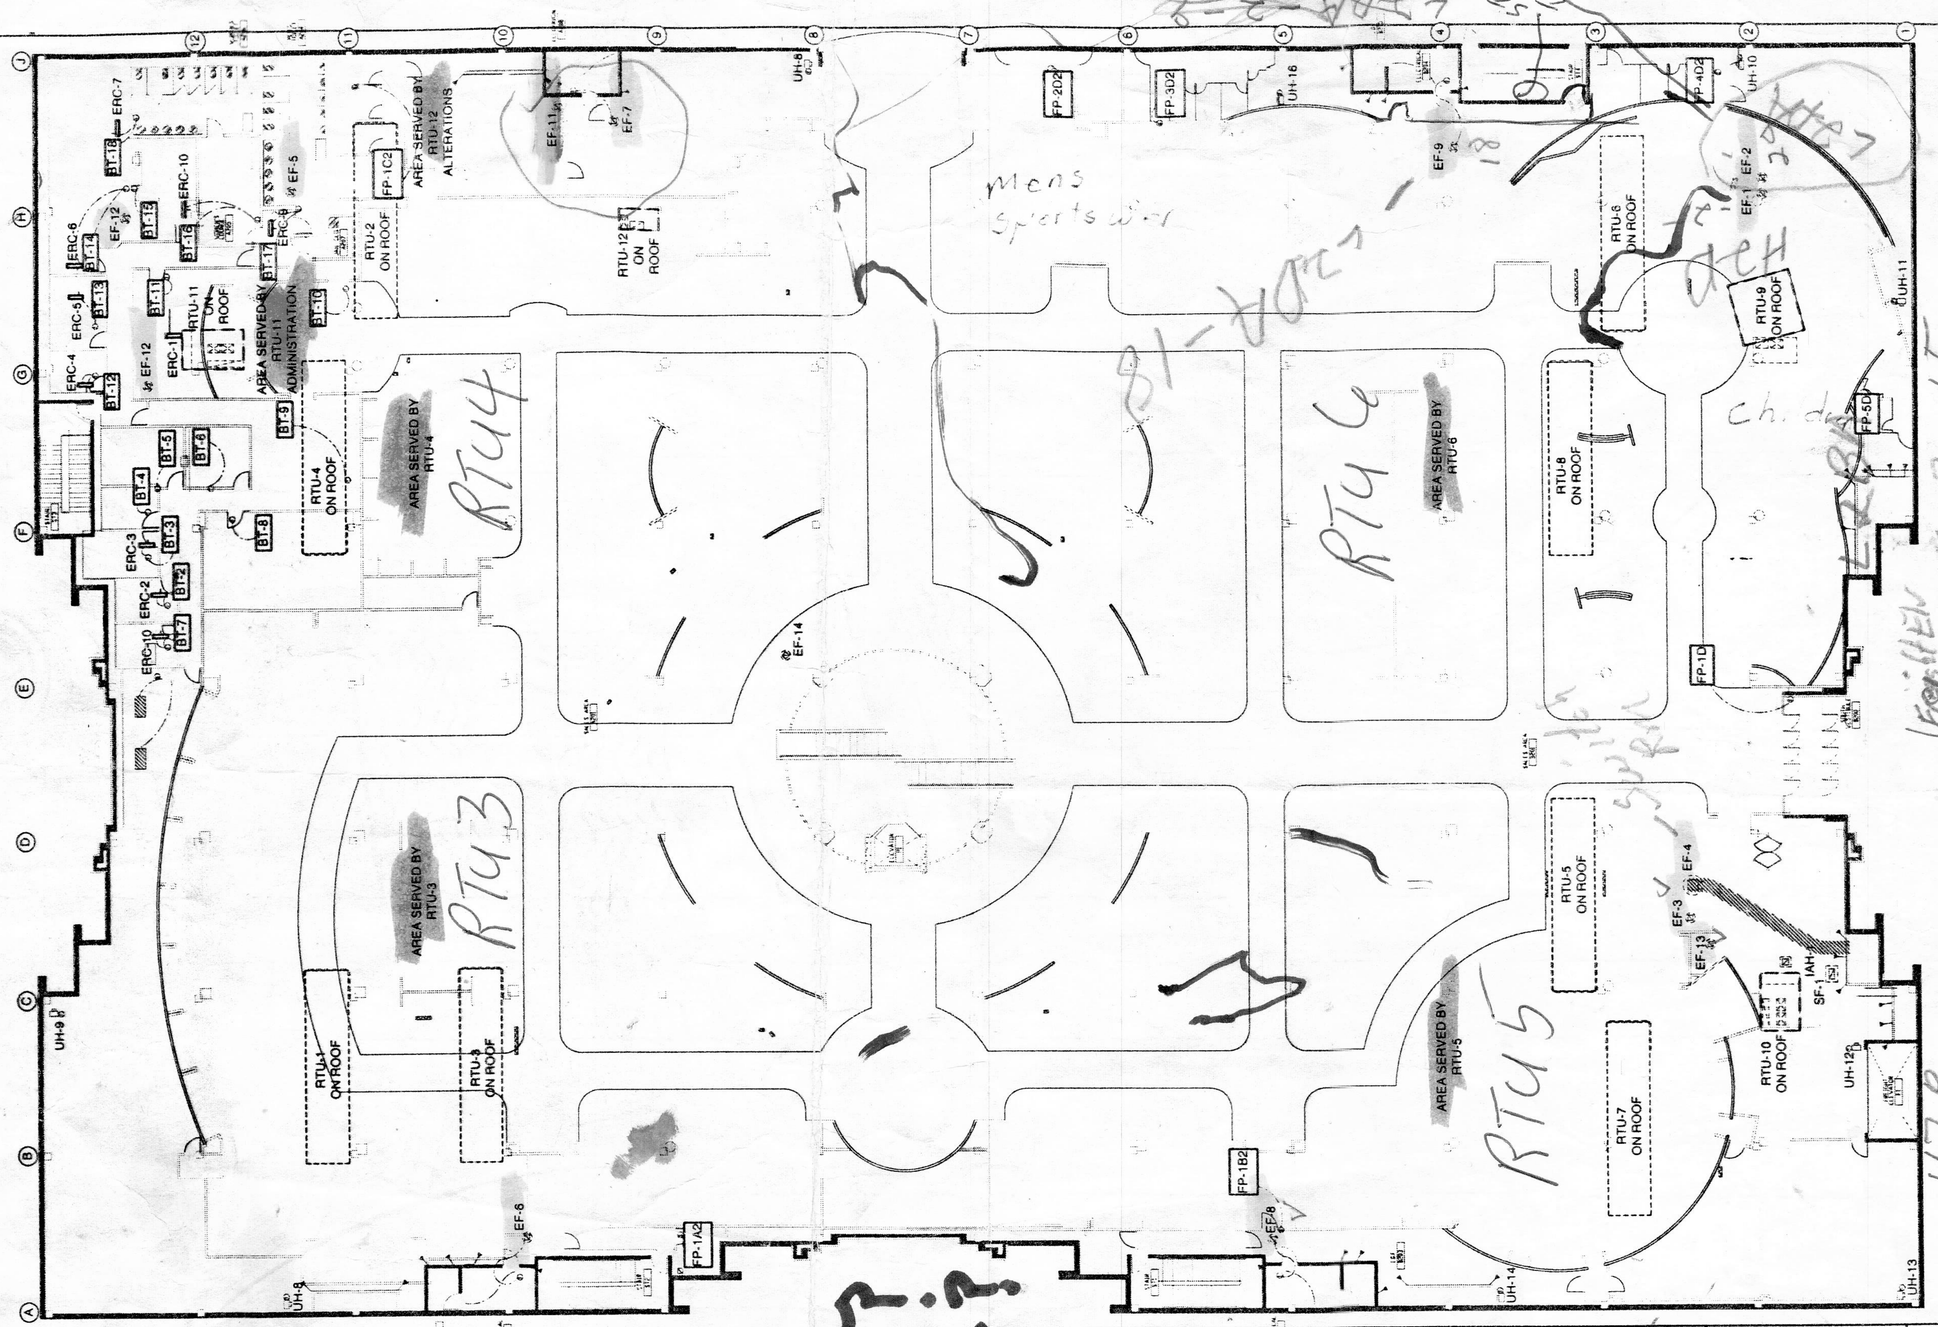

REVISION INFORMATION	Drawing Title: Second Floor Floorplan				
NUMBER: number					
DATE: 07/22/98					
TIME: 03:52 PM	Project Title: Hudson's Rivertown Crossings Grandville, MI				
SLW 0000196					
FILE NAME: 2ndfloor.vsd					

REFERENCE DRAWING	NO	REVISION-LOCATION	SCALE	DATE	BY

Sales Engineer	Project Manager	Application Engineer	DRAWN	APPROVED
JA	BF	WB	BY WB DATE 07/22/98	BY DATE

JOHNSON CONTROLS
Systems & Services Division

Branch Information
Johnson Controls, Inc.
Great Northern Area
Phone (612) 566-7650
Watts (800) 877-7650
Fax (612) 566-2208

CONTRACT NUMBER: 8082-0005

DRAWING NUMBER: FP-2-1